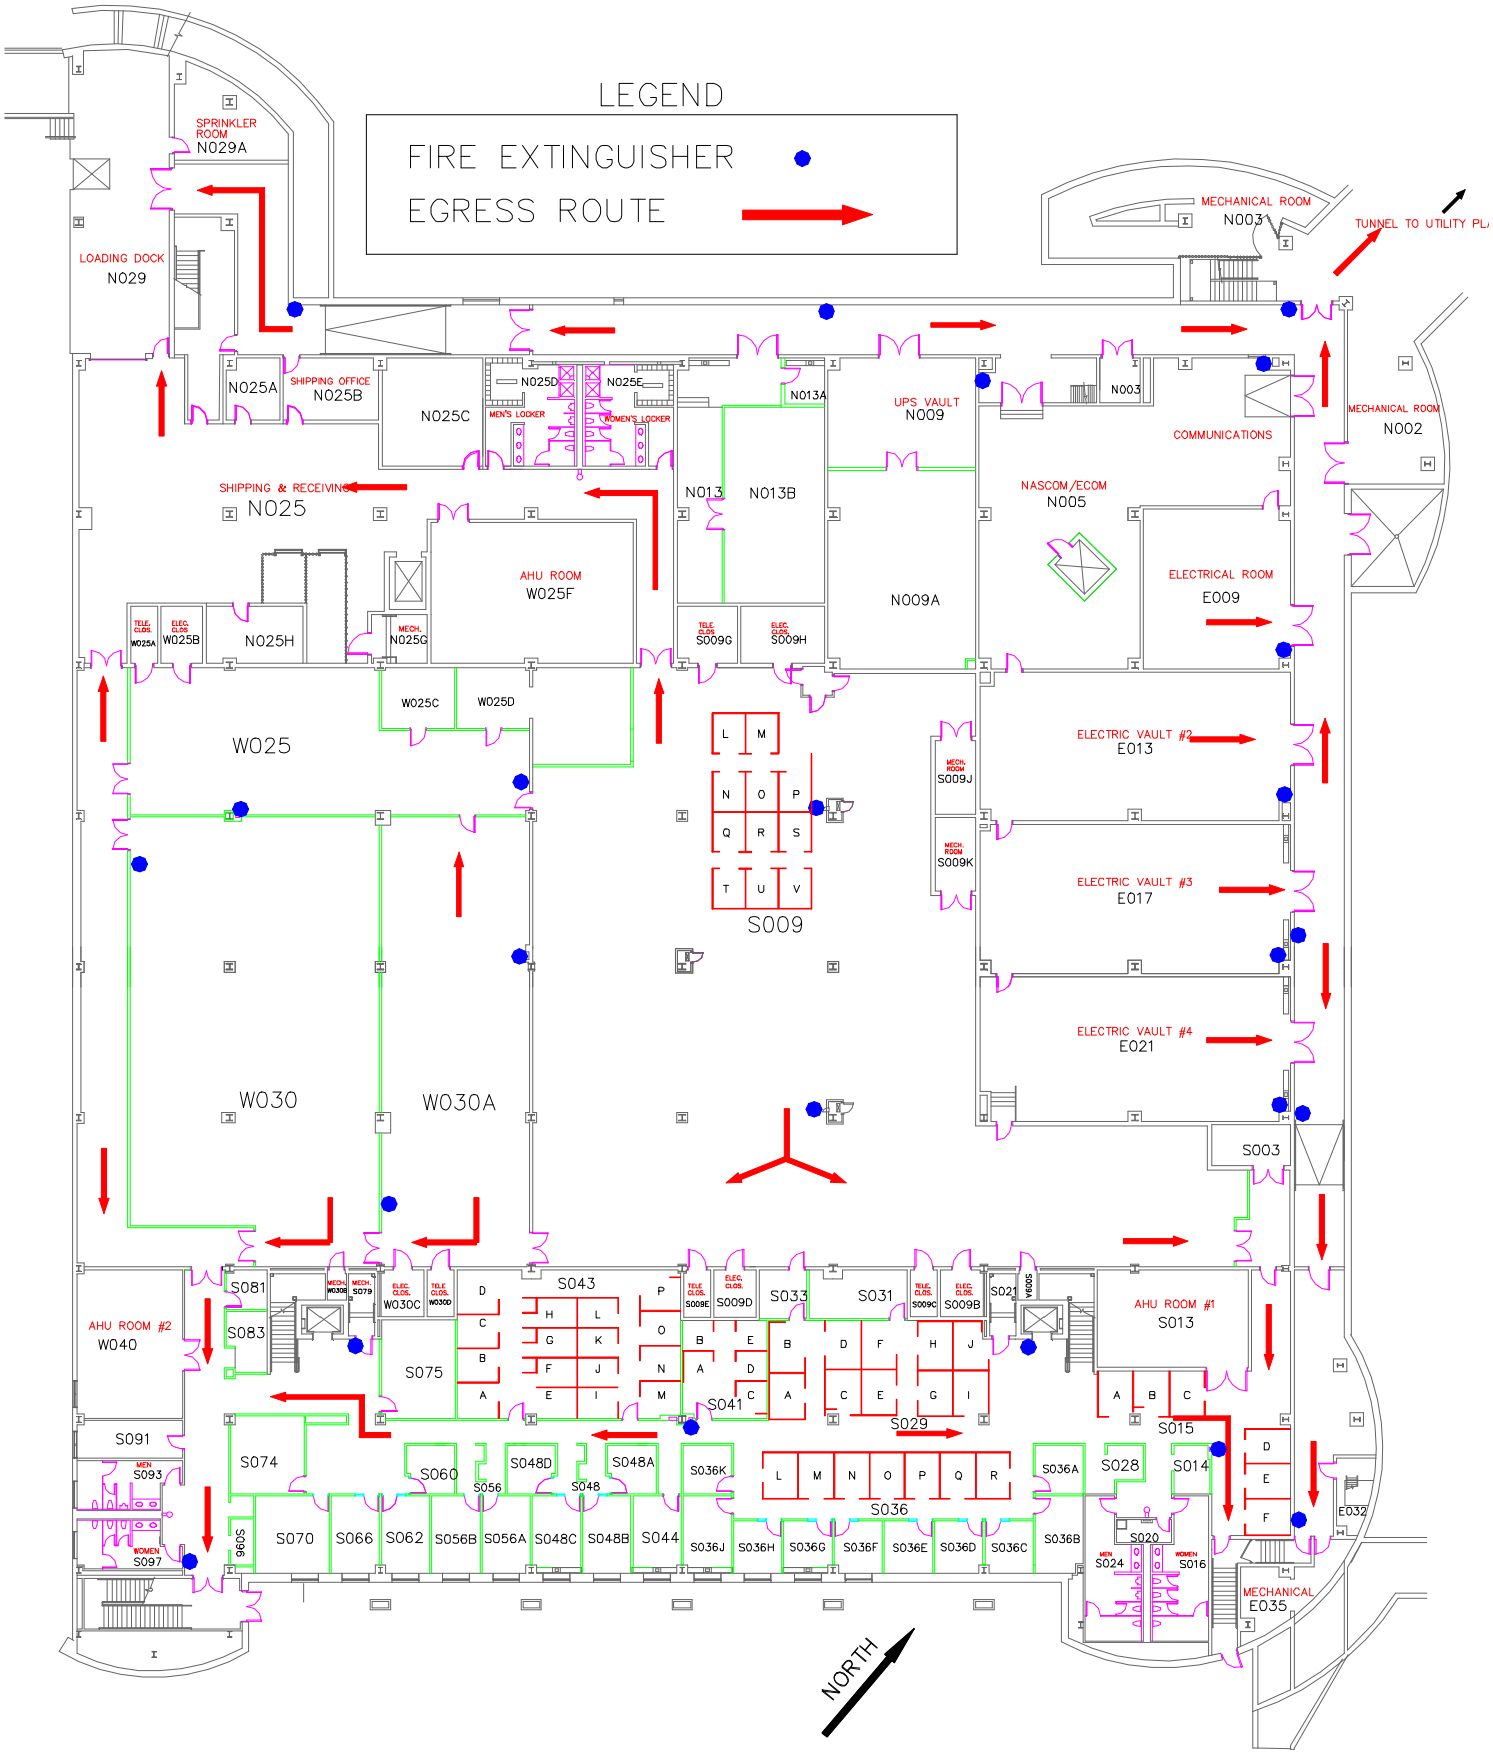

GROUND FLOOR PLAN
BUILDING NO. 32

EFFECTIVE DATE: 6/21/99
DRAWN: D. JANSSEN/TAC/CODE 430.1